




LEVEL -1

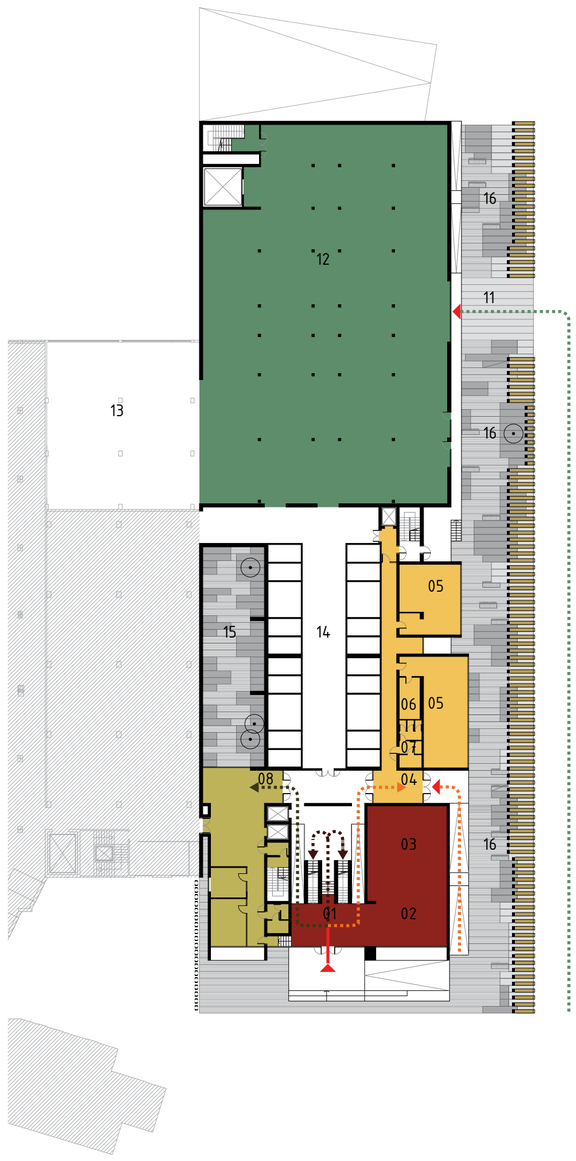

LEVEL 0

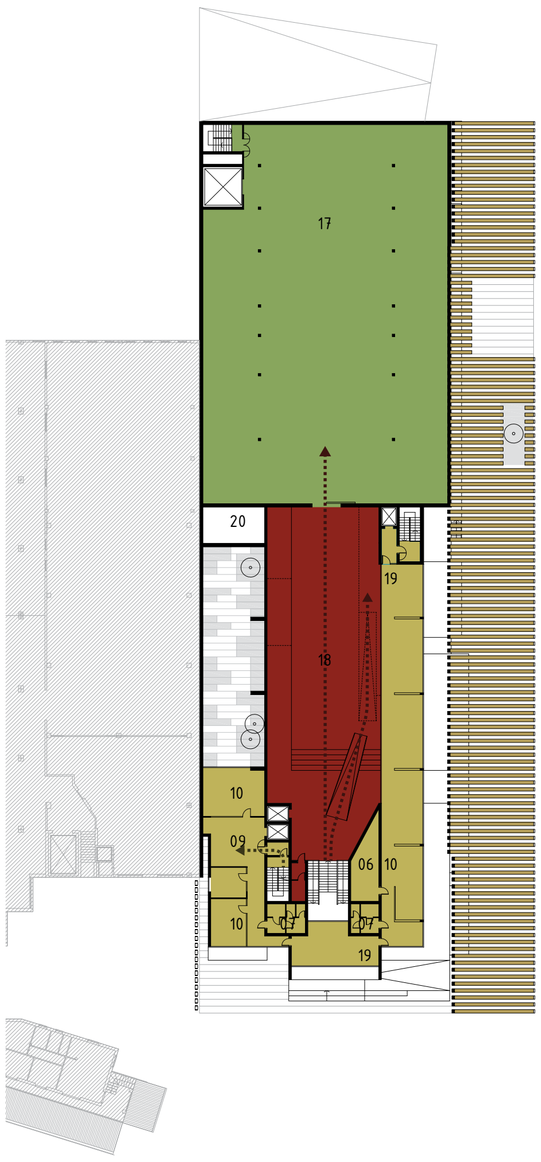

LEVEL +1

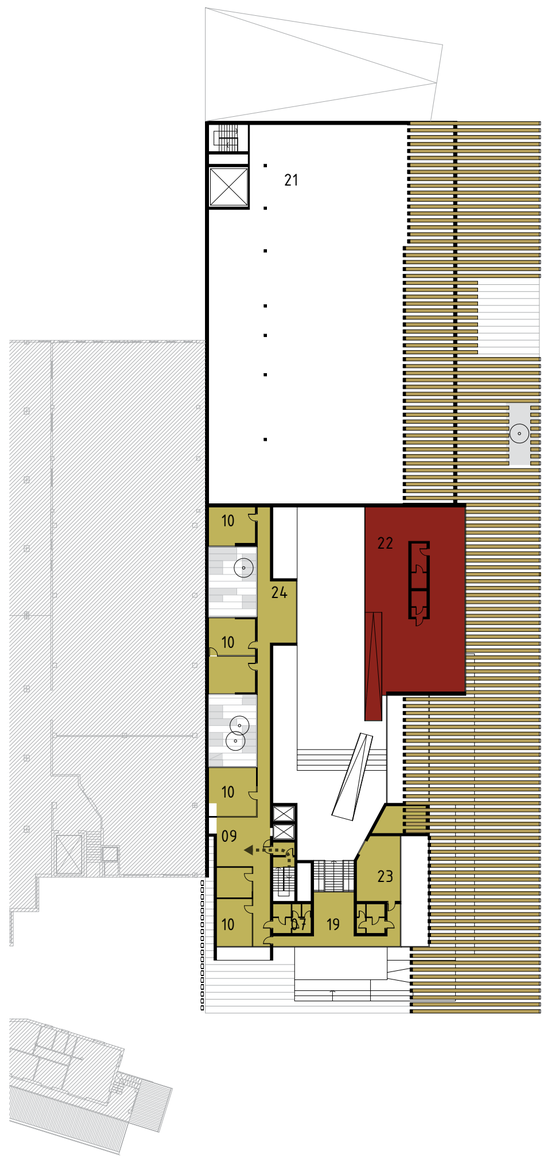

LEVEL +2

ZONES

- STOREHOUSE sqm 1750
- FRUIT STOREHOUSE MULTI-PURPOSE AREA sqm 1100
- OFFICES sqm 1100
- RESEARCH LABS sqm 290
- ESPACE BOUTIQUE sqm 150+ ON-THE JOB TRAINING/PRODUCTION ITINERARIES/SENSORY MULTIMEDIA AREA/ WINE MUSEUM sqm 502+ TASTING ROOM sqm 250


FUNCTIONS

01 HALL DOOR
02 RECEPTION
03 ESPACE BOUTIQUE
04 ENTRANCE RESEARCH LABS
05 RESEARCH LABS
06 DEPOSIT LABS
07 TOILET
08 OFFICES ENTRANCE
09 LOUNGE
10 OFFICES
11 STOREHOUSE ENTRANCE
12 STOREHOUSE
13 BOTTLING AREA
14 PRESERVED CONCRETE WINE TANKS
15 PATIO/GARDEN
16 PROMENADE/GARDEN
17 FRUIT STOREHOUSE > MULTI-PURPOSE AREA
18 ON-THE JOB TRAINING/PRODUCTION ITINERARIES/SENSORY MULTIMEDIA AREA
19 CONFERENCES ROOM
20 TECHNICAL COMPARTMENT
21 FRUIT STOREHOUSE
22 TASTING ROOM/BAR
23 DIRECTOR'S OFFICE
24 RELAX ZONE


A BUILDING CRAFTED BY THE LANDSCAPE

Valpolicella valley is a geographic landmark. mainly characterized by Fumane, Marano and Negrar valley and by the plan along Adige. It is surrounded by the mountain landscape of mount Pastello and Pastelletto.
Passing trough san Vito route we encounter the scenographic entrance of valpolicella valley. This scenary in which vineyards compose unique and important forms. The project try to propose again this unique layout by the means of his rooftop. The laminated wood curved roof, in harmony with the landscape, is part of the beautiful grapevine rows scenery.


This solution is simple, minimal but it has a strong effect and visual memory. New functions are protected by this uniform wooden rooftop: overlapping new boxes made by x-lam and covered by anthracite coloured micaceous iron. On the south elevation it can be perceived those boxes overlapping each other that create an interesting pattern. This façade contains the main entrance.
On the east part, protected by the roof is hidden a garden where workers find a relaxing place where visitors taste wine outside under the shade of the roof. Inside the building functions and visitors path are signed clearly. The visitors space are flexible and multipurpose.

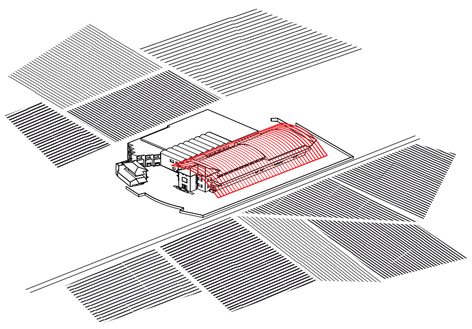

THE ROOF IS PART OF THE LANDSCAPE

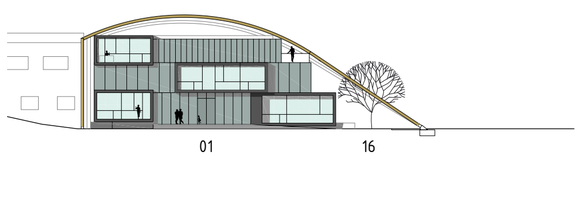


ELEVATION SOUTH

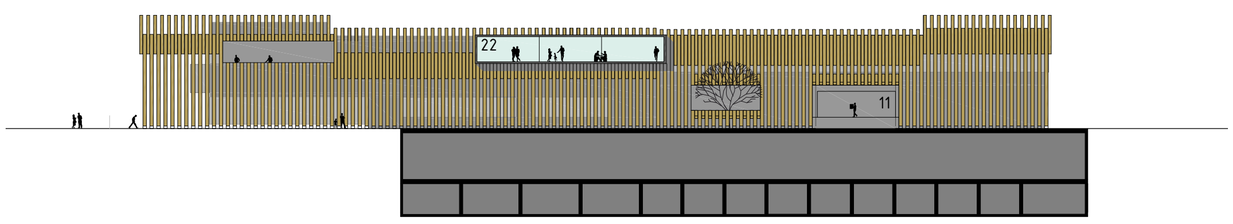


ELEVATION EAST


DEMOLISHED / MAINTAINED

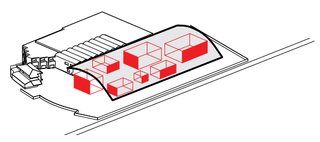

NEW PRESENCE UNDER A COMMON ROOF

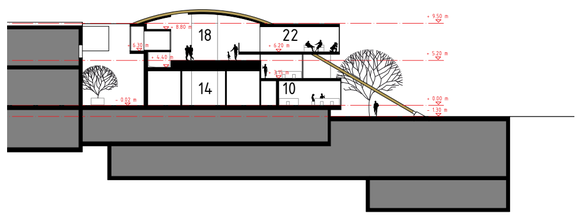

SECTION B-B'

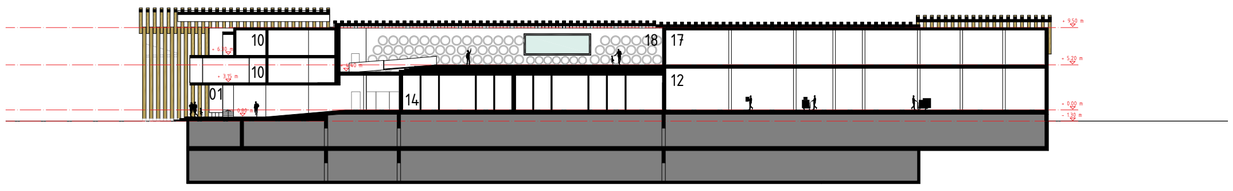

SECTION A-A



01 ON-THE JOB TRAINING/PRODUCTION ITINERARIES/SENSORY MULTIMEDIA AREA



02 FRUIT STOREHOUSE > MULTI-PURPOSE AREA



03 ROOF AS A PART OF THE LANDSCAPE

GENERAL LAYOUT



FUNCTIONS

01 MAIN ENTRANCE
02 PROMENADE/GARDEN ENTRANCE
03 TRUCK ENTRANCE
04 VIEW FROM THE TASTING ROOM
05 EXISTING BUILDING
06 PATIO / GARDEN
07 WOODEN LAMINATED CURVED ROOF

-1 LEVEL 1 500


ZONES

STOREHOUSE
sqm 450
(sqm 1750 total)


FUNCTIONS

01 HALL DOOR
02 RECEPTION
03 ESPACE BOUTIQUE
04 ENTRANCE RESEARCH LABS
05 RESEARCH LABS
06 DEPOSIT LABS
07 TOILET
08 OFFICES ENTRANCE
09 LOUNGE
10 OFFICES
11 STOREHOUSE ENTRANCE
12 STOREHOUSE
13 BOTTLING AREA
14 PRESERVED CONCRETE WINE TANKS
15 PATIO/GARDEN
16 PROMENADE/GARDEN
17 FRUIT STOREHOUSE > MULTI-PURPOSE AREA
18 ON-THE JOB TRAINING/PRODUCTION ITINERARIES
SENSORY MULTIMEDIA AREA
19 CONFERENCES ROOM
20 TECHNICAL COMPARTMENT
21 FRUIT STOREHOUSE
22 TASTING ROOM/BAR
23 DIRECTOR OFFICE
24 RELAX ZONE

FUNCTION PLAN

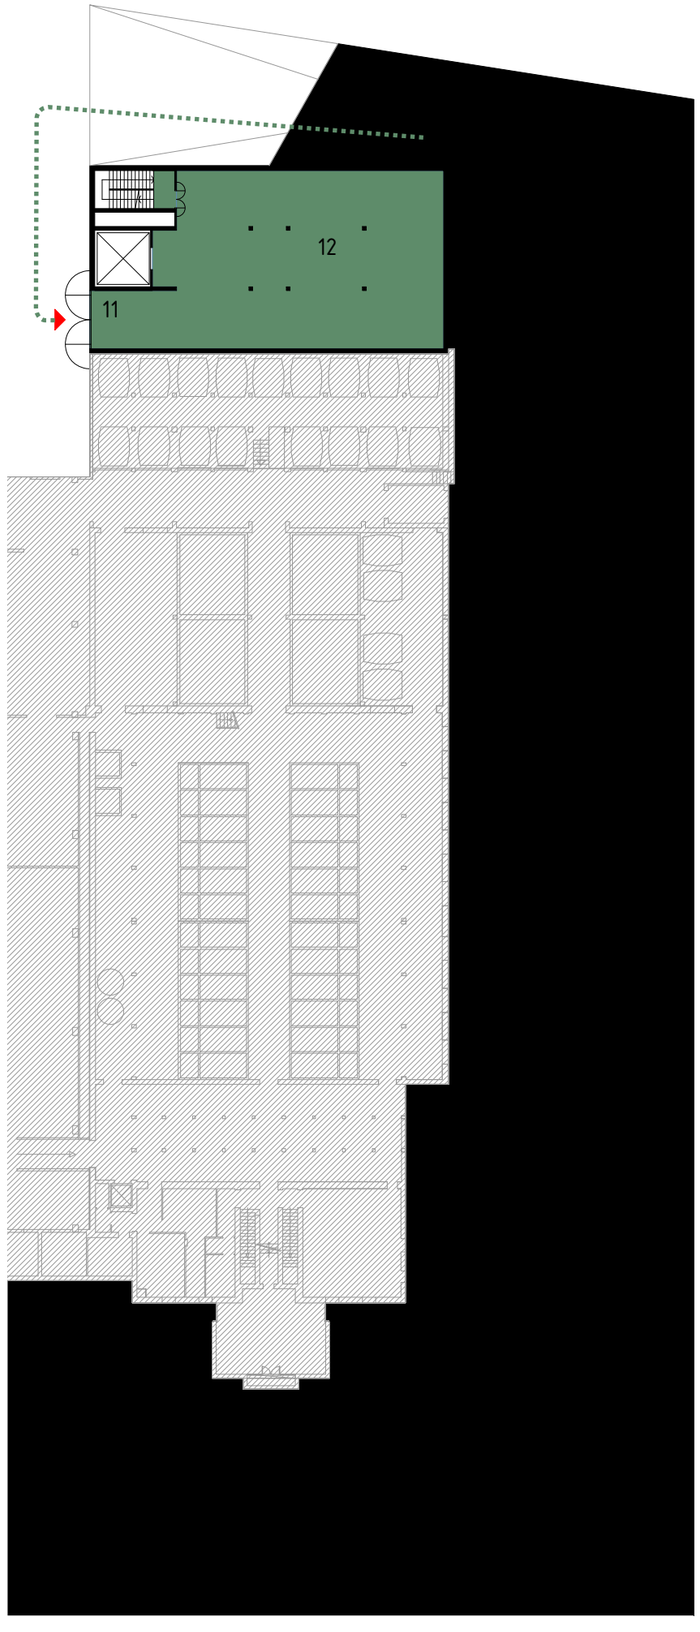

ARCHITECTURAL PLAN

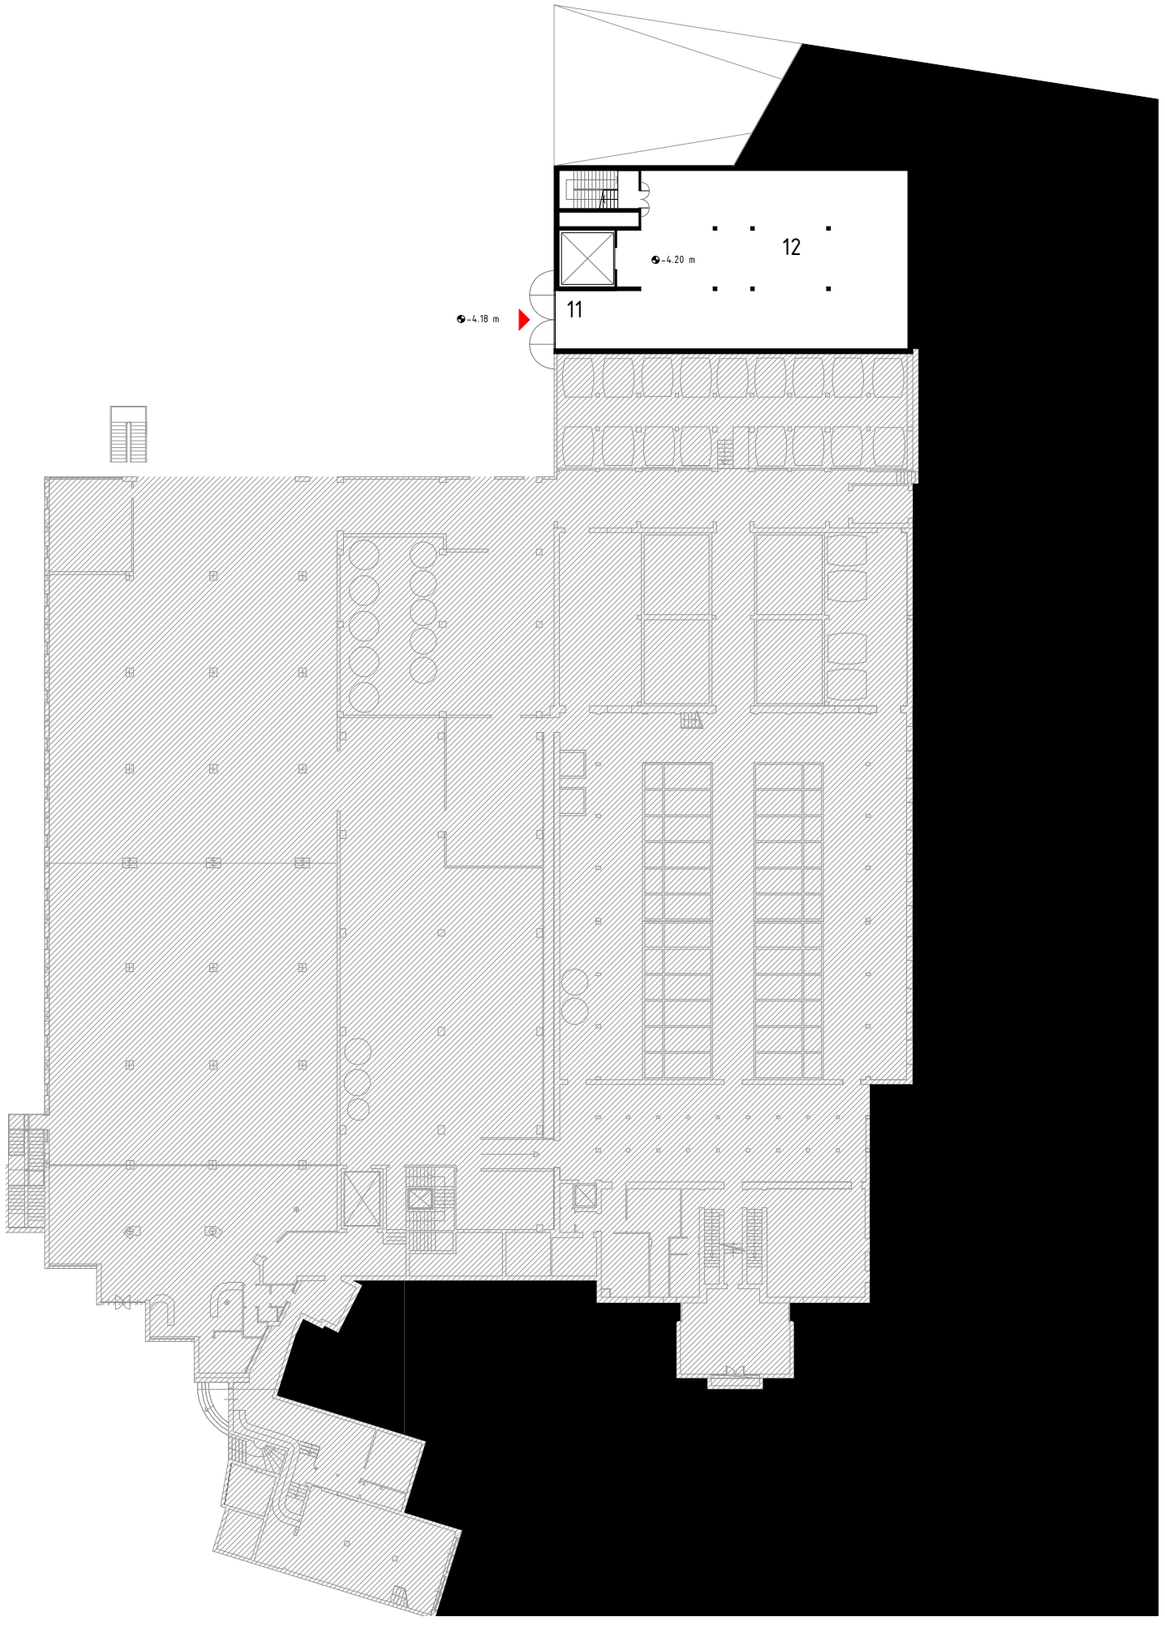

0 LEVEL 1 500


ZONES

- STOREHOUSE
  sqm 1300
  (sqm 1750 total)
- OFFICES
  sqm 200
  (sqm 1100 total)
- RESEARCH LABS
  sqm 290
- ESPACE BOUTIQUE
  sqm 150


FUNCTIONS

01 HALL DOOR
02 RECEPTION
03 ESPACE BOUTIQUE
04 ENTRANCE RESEARCH LABS
05 RESEARCH LABS
06 DEPOSIT LABS
07 TOILET
08 OFFICES ENTRANCE
09 LOUNGE
10 OFFICES
11 STOREHOUSE ENTRANCE
12 STOREHOUSE
13 BOTTLING AREA
14 PRESERVED CONCRETE WINE TANKS
15 PATIO/GARDEN
16 PROMENADE/GARDEN
17 FRUIT STOREHOUSE > MULTI-PURPOSE AREA
18 ON-THE JOB TRAINING/PRODUCTION ITINERARIES
SENSORY MULTIMEDIA AREA
19 CONFERENCES ROOM
20 TECHNICAL COMPARTMENT
21 FRUIT STOREHOUSE
22 TASTING ROOM/BAR
23 DIRECTOR OFFICE
24 RELAX ZONE

FUNCTION PLAN

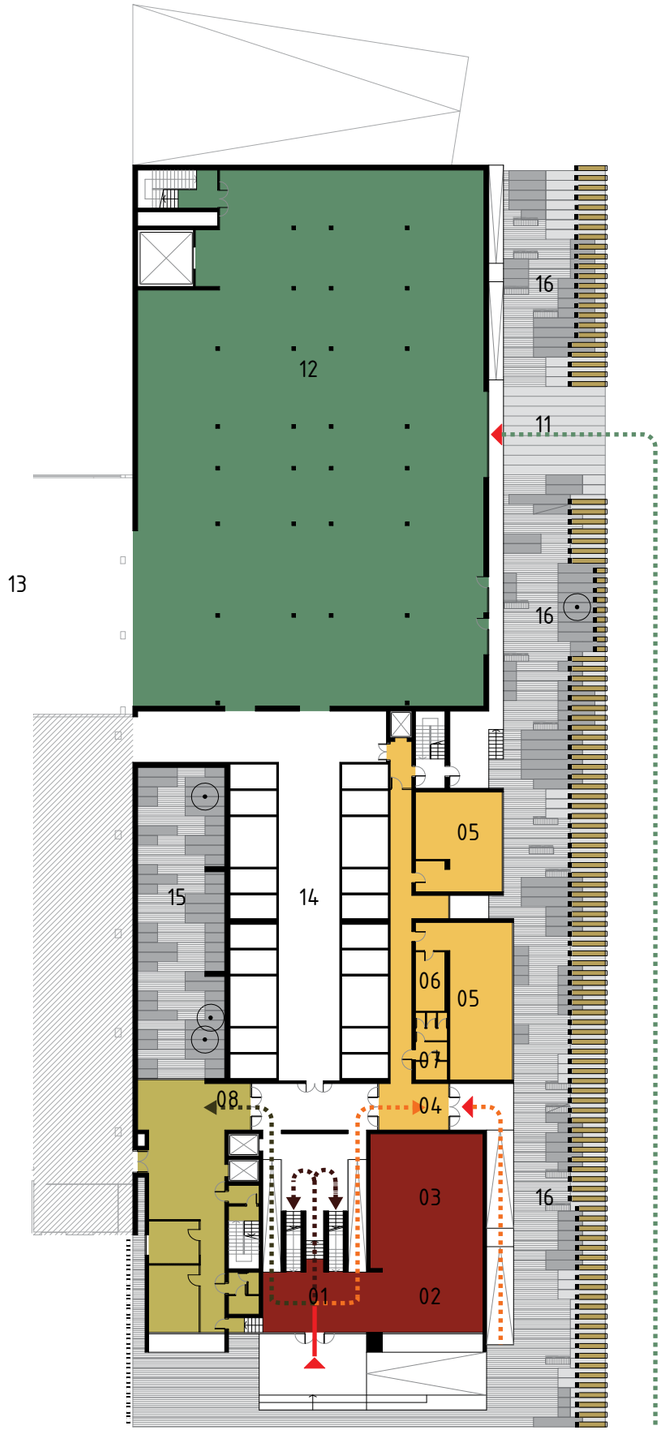

ARCHITECTURAL PLAN

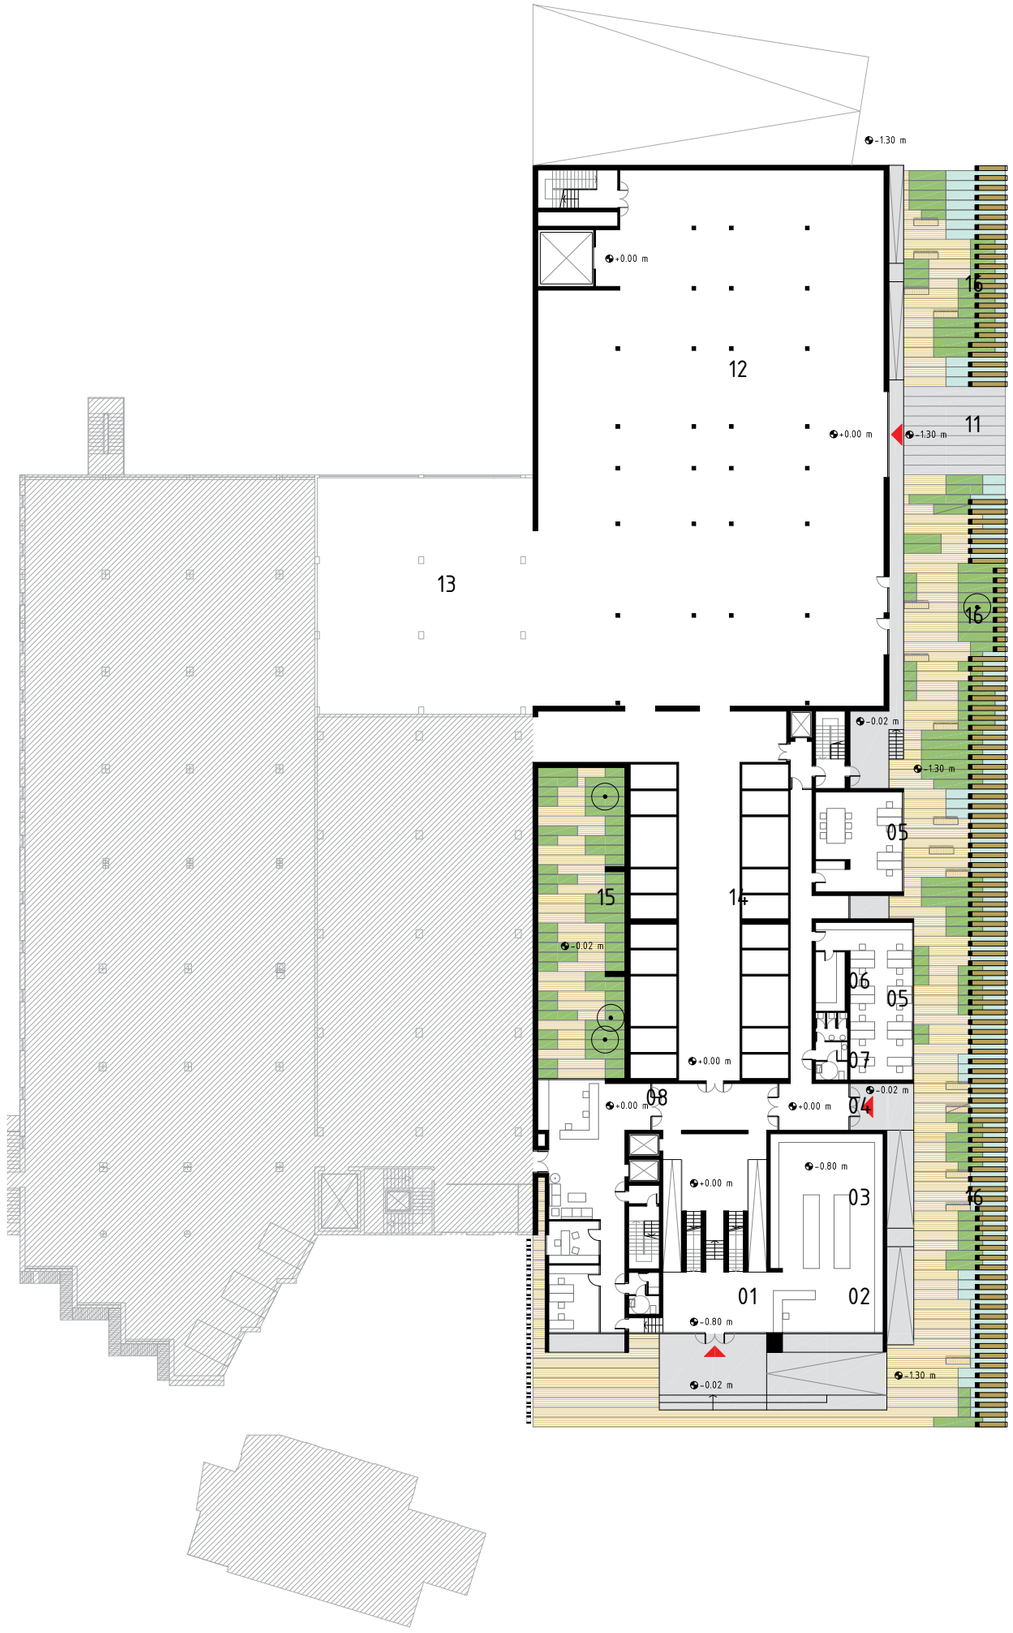

1 LEVEL 1 500

ZONES

FRUIT STOREHOUSE (3 months)
MULTI-PURPOSE AREA (9 months)
sqm 1100


OFFICES
sqm 500
(sqm 1100 total)

ON-THE JOB TRAINING/PRODUCTION ITINERARIES
SENSORY MULTIMEDIA AREA/
WINE MUSEUM
sqm 500


FUNCTIONS

01 HALL DOOR
02 RECEPTION
03 ESPACE BOUTIQUE
04 ENTRANCE RESEARCH LABS
05 RESEARCH LABS
06 DEPOSIT LABS
07 TOILET
08 OFFICES ENTRANCE
09 LOUNGE
10 OFFICES
11 STOREHOUSE ENTRANCE
12 STOREHOUSE
13 BOTTLING AREA
14 PRESERVED CONCRETE WINE TANKS
15 PATIO/GARDEN
16 PROMENADE/GARDEN
17 FRUIT STOREHOUSE > MULTI-PURPOSE AREA
18 ON-THE JOB TRAININGPRODUCTION ITINERARIES
SENSORY MULTIMEDIA AREA
19 CONFERENCES ROOM
20 TECHNICAL COMPARTMENT
21 FRUIT STOREHOUSE
22 TASTING ROOM/BAR
23 DIRECTOR OFFICE
24 RELAX ZONE

FUNCTION PLAN

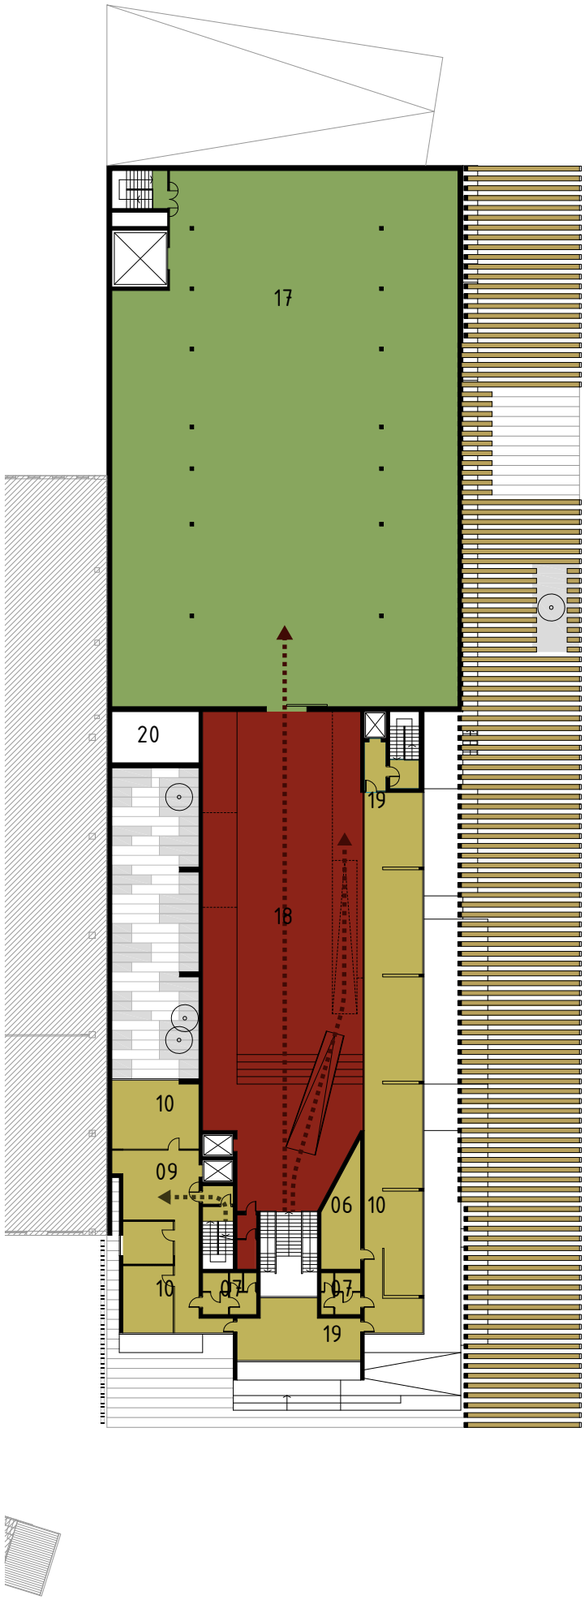

ARCHITECTURAL PLAN

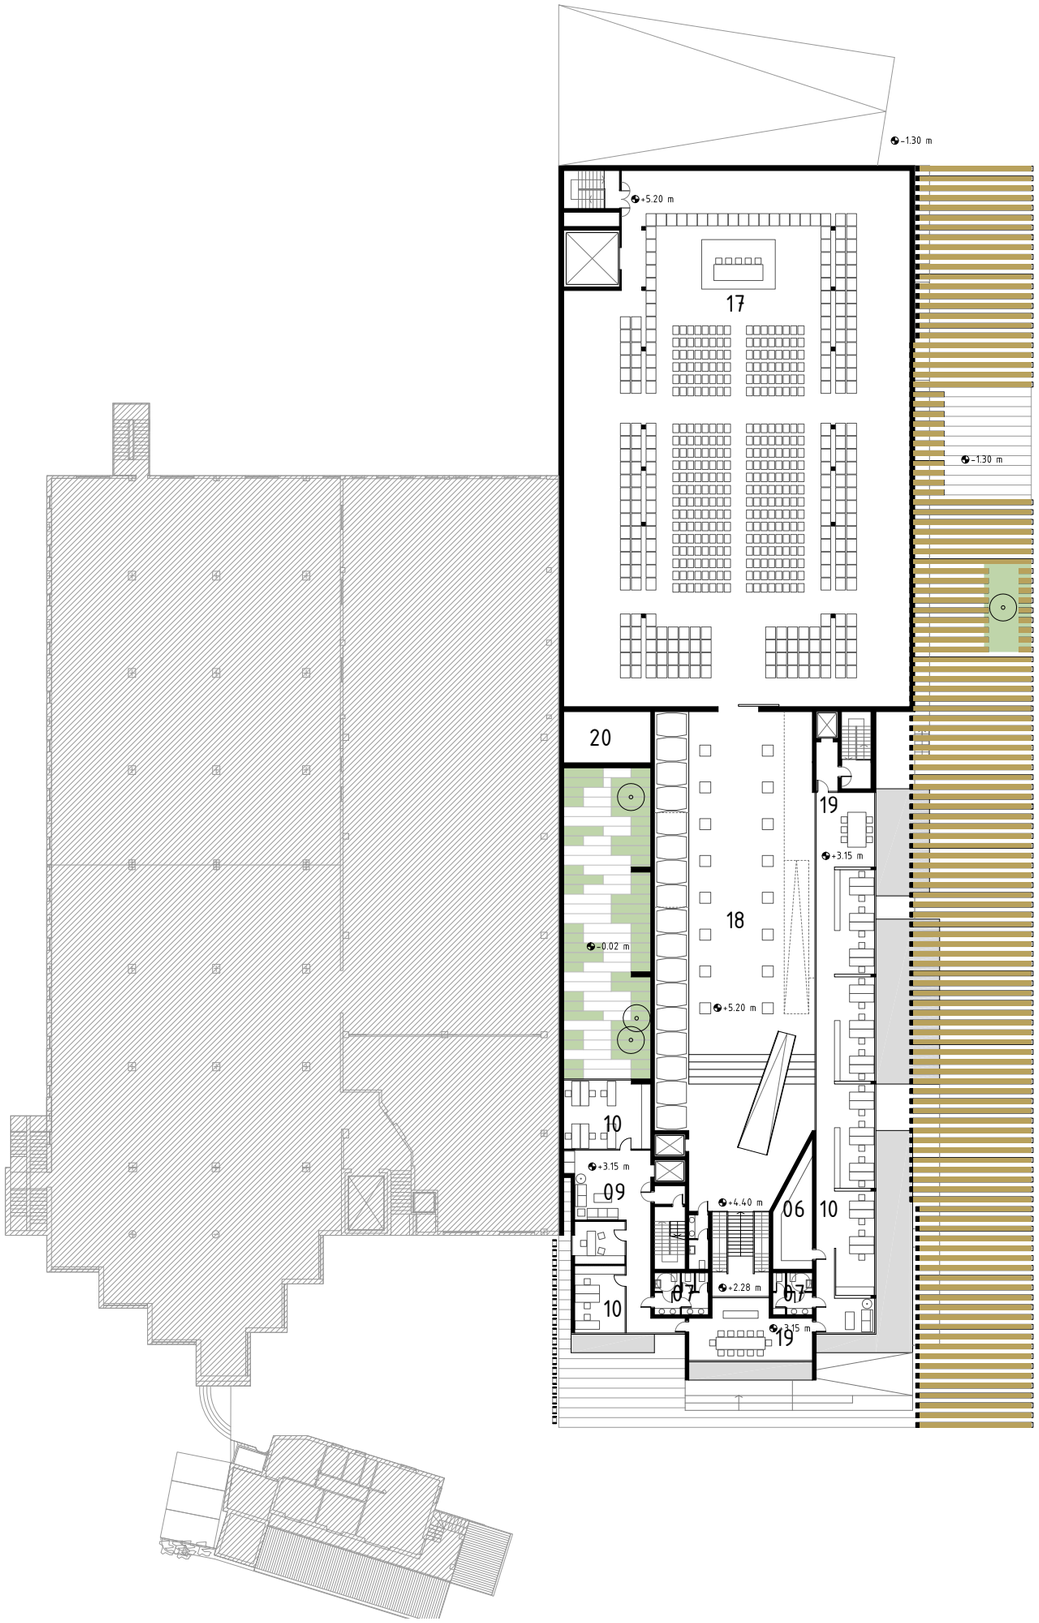

2 LEVEL 1 500

ZONES


OFFICES
sqm 400
(sqm 1100 total)

TASTING ROOM
sqm 250


FUNCTIONS

01 HALL DOOR
02 RECEPTION
03 ESPACE BOUTIQUE
04 ENTRANCE RESEARCH LABS
05 RESEARCH LABS
06 DEPOSIT LABS
07 TOILET
08 OFFICES ENTRANCE
09 LOUNGE
10 OFFICES
11 STOREHOUSE ENTRANCE
12 STOREHOUSE
13 BOTTLING AREA
14 PRESERVED CONCRETE WINE TANKS
15 PATIO/GARDEN
16 PROMENADE/GARDEN
17 FRUIT STOREHOUSE > MULTI-PURPOSE AREA
18 ON-THE JOB TRAINING/PRODUCTION ITINERARIES/ SENSORY MULTIMEDIA AREA
19 CONFERENCES ROOM
20 TECHNICAL COMPARTMENT
21 FRUIT STOREHOUSE
22 TASTING ROOM/BAR
23 DIRECTOR OFFICE
24 RELAX ZONE

FUNCTION PLAN

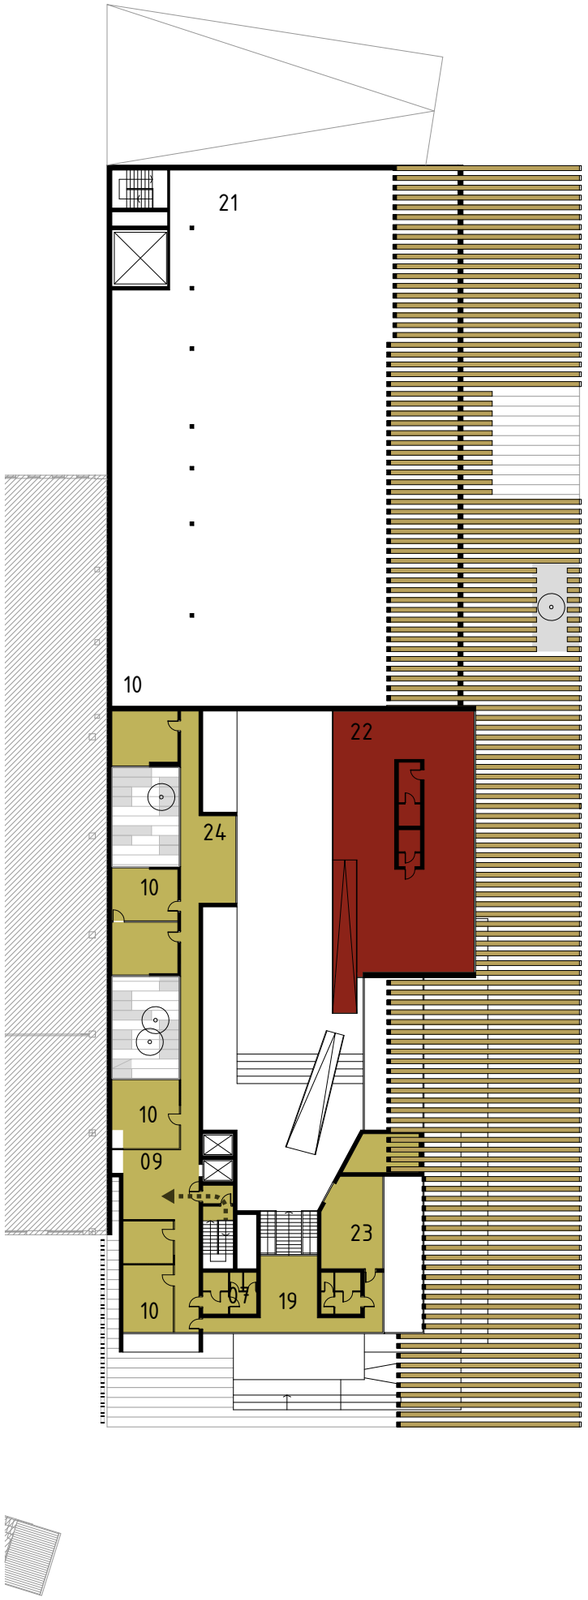


ARCHITECTURAL PLAN

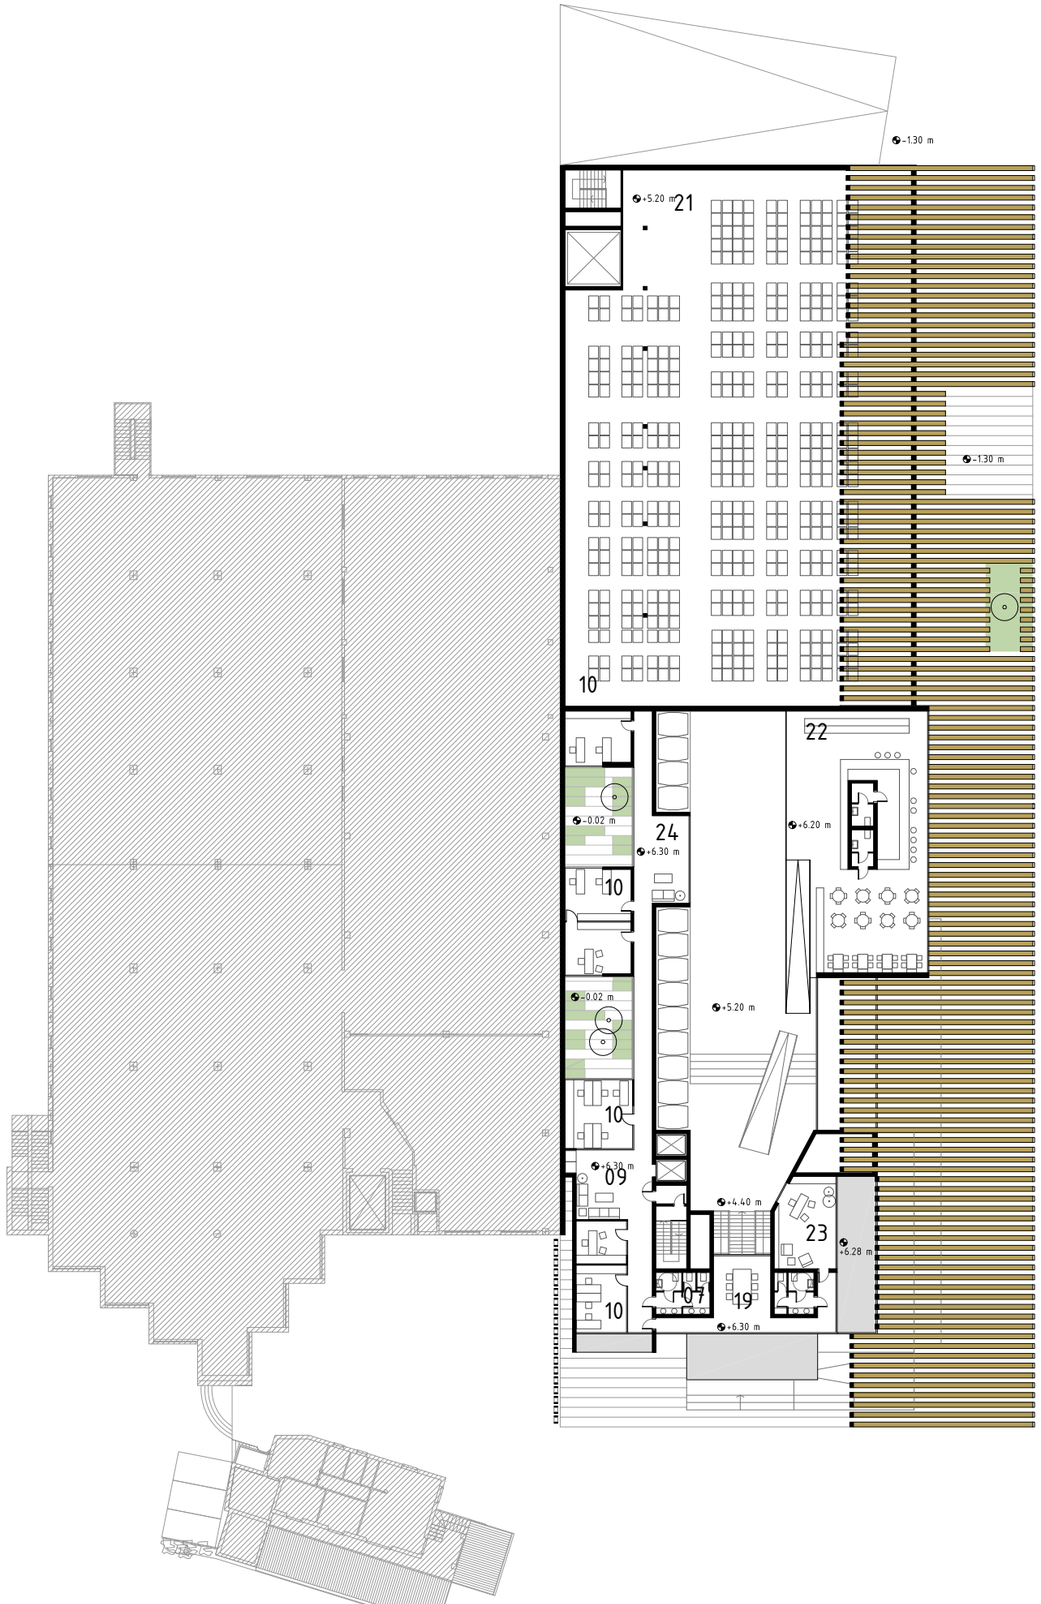


ELEVATION SOUTH 1 500



ELEVATION EAST 1 500

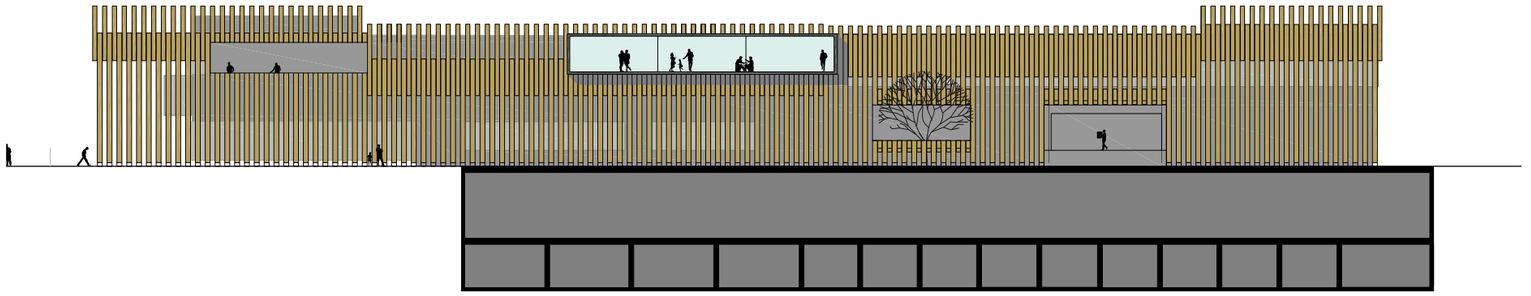

SECTION B-B' 1 500

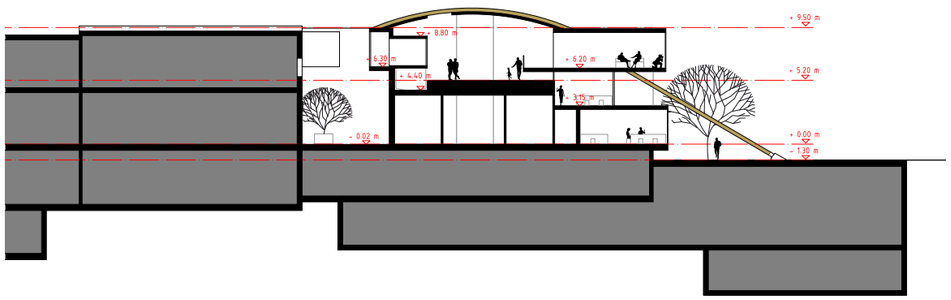

SECTION A-A' 1 500

